


W:\GWM\DATA\PROJECT\42129 Limekiln Extension EIA\Deliver Stage\Design_Technical\Drawings\ArcGIS\42129-WOOD-XX-XX-FG-R-0010_S3_P01.2.mxd Originator: gwenda.pannu

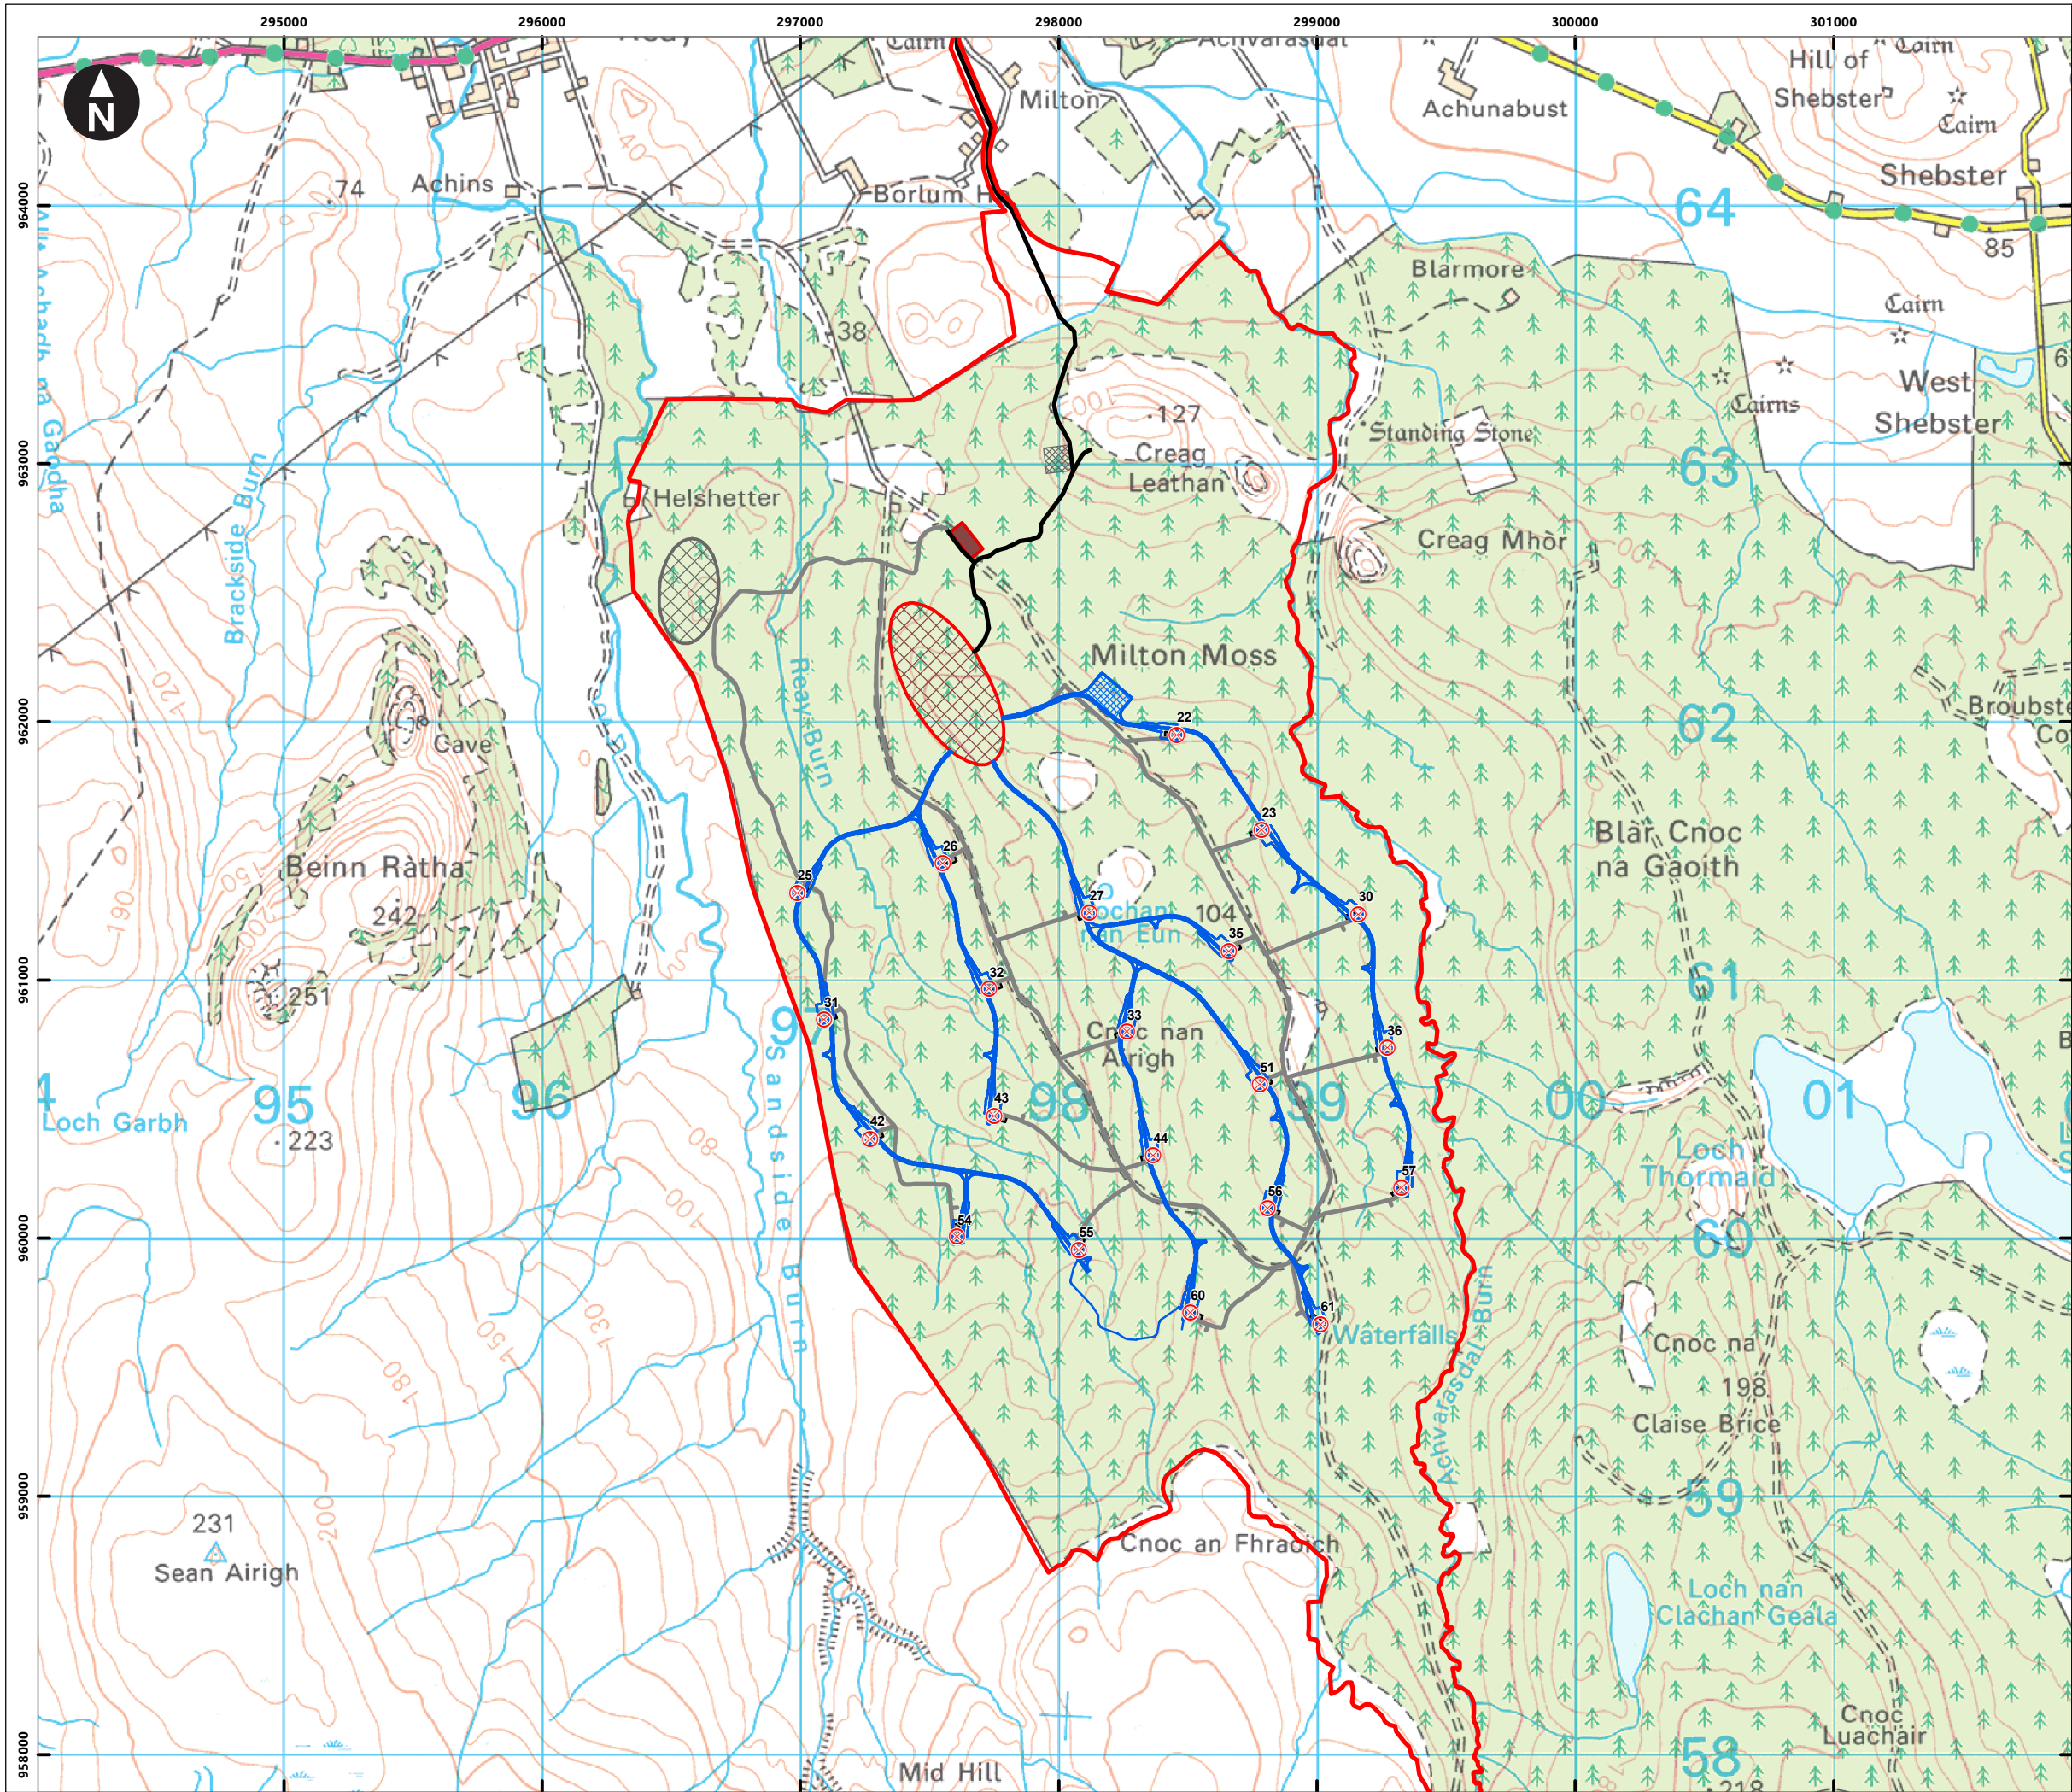

- Key
- Site Boundary
 - Turbine Location
 - Consented Access Track (Constructed)
 - Consented Track no longer proposed
 - Proposed New Access
 - Crane Pad Hardstanding
 - Consented Construction Compound to be relocated
 - Construction Compound proposed new location
 - Control Building
 - Borrow Pit Search Area
 - Consented Borrow Pit no longer proposed

0 250 500 750 1,000 1,250 1,500 m
Scale at A3: 1:25,000
© Crown copyright and database rights 2021 Ordnance Survey
0100031673

Client
INFINERGY

Limekiln Wind Farm
Section 36C Variation Application
Peat Landslide Risk Assessment

Figure 2.0
Revised Consented Development Layout

July 2021
wood.